VICINITY MAP

RURAL ARTERIAL DESIGN
SPEED IS 70 MPH

URBAN CURB & GUTTER
SECTION DESIGN
SPEED IS 40 MPH

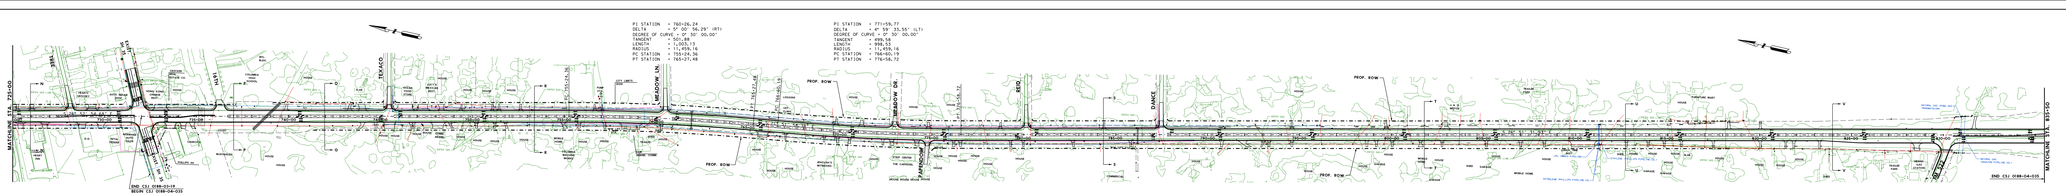

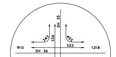

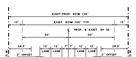

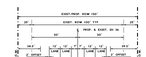

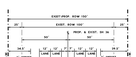

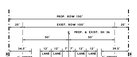

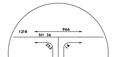

PRELIMINARY SUBJECT TO CHANGE

N.B. PROFILE

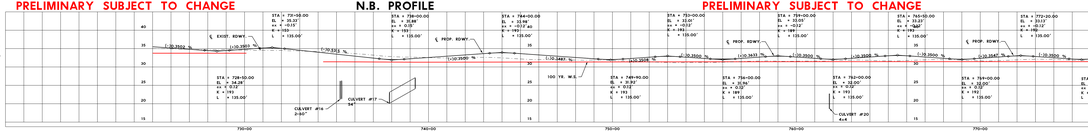

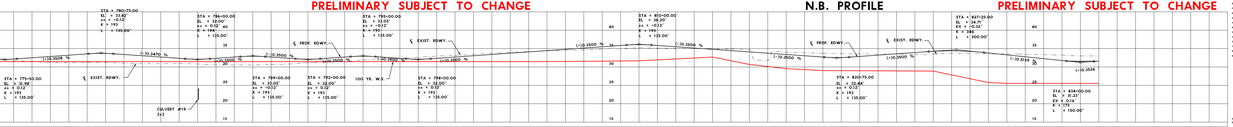

PRELIMINARY SUBJECT TO CHANGE

S.B. PROFILE

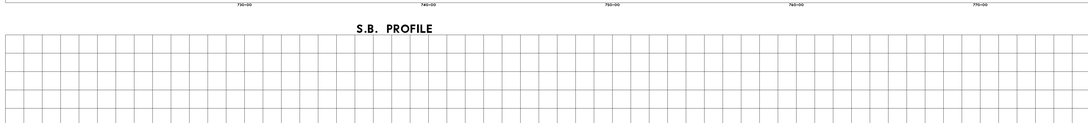

PRELIMINARY SUBJECT TO CHANGE

N.B. PROFILE

PRELIMINARY SUBJECT TO CHANGE

S.B. PROFILE

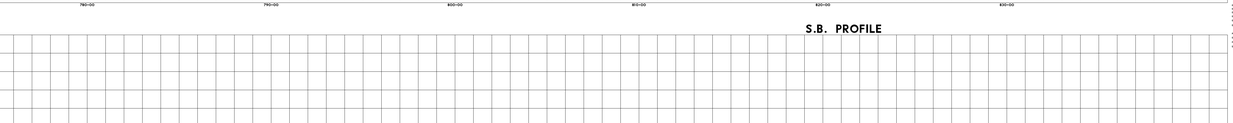

VICINITY MAP

RURAL ARTERIAL DESIGN
SPEED IS 70 MPH

URBAN CURB & GUTTER
SECTION DESIGN
SPEED IS 40 MPH

SCHEMATIC LAYOUT
EXISTING SIGNALS
SH36
FROM BRAZORIA COUNTY LINE
TO FM 523
ADDITIONAL DETAILS

NOT A BIDDING DOCUMENT

LEGEND

	SYMBOLOGY	LINE WT.	COLOR CODE
MAIN LANES		0.4	1
PROPOSED RIGHT AND TURN		0.4	1
THROUGHLANES		0.15	1
PROPOSED RIGHT OF WAY/ESMTS		0.4	1
EXISTING RIGHT OF WAY/ESMTS		0.4	8
ENDAREMENT		0.4	252
RIGHT OF ACCESS		0.4	252
MEDIAN		0.15	1
EXISTING R/W		0.15	8
ACCESS ROAD		0.15	1
RAILROAD		0.4	1
RIGHT CLEAR TREE CLEAR ART		0.4	1
EXISTING LAND ADDITIONAL INDICATIVE		0.15	8
PROPOSED LAND ADDITIONAL INDICATIVE		0.15	1
EXISTING BUILDINGS		0.15	8
APPROACHES		0.15	1
FENCING		0.15	1
EXISTING WALL		0.15	8
STORMS		0.15	1
BASE ELEVATION VARIES		THROUGHS	30
TEMPORARY CONSTRUCTION		0.15	252
TEMPORARY CONSTRUCTION		0.15	252
RIGHT LANES CONSTRUCTION		0.15	252
RECOMMENDED FUTURE ADDITIONAL WALL		0.4	252

PIPELINE LEGEND

MAIN LTG.	
EXIST. LTG.	
EXIST. LTG.	

UTILITY LEGEND

EXISTING TELEPHONE COPPER CABLE	
EXISTING FIBER OPTIC TELEPHONE CABLE (UNDER GROUND STRUCTURE)	
EXISTING ELECTRIC CABLE	
EXISTING ELECTRIC CABLE (IN GAS CONDUIT)	
EXISTING TELEPHONE POLE W/O	
EXISTING TELEPHONE POLE W/ GUY	
EXISTING TELEPHONE EQUIPMENT BOOK OR CABINET	
EXISTING WATER WELL	
EXISTING CLOSED	
EXISTING CLOSED	

SCALE: 1" = 1000' | 1" = 500'

TEXAS DEPARTMENT OF TRANSPORTATION

HDR ENGINEERING INC.
800 W. LOOP 410, SUITE 200
SAN ANTONIO, TX 78216

Texas Engineering Registration

SECTION 15 = BRAZORIA COUNTY
STATE HIGHWAY 36
PROPOSED ALTERNATE
STA. 720+00 TO STA. 835+00

SHEET 1 OF 2

SCHEMATIC LAYOUT
EXISTING SIGNALS
SH36
FROM BRAZORIA COUNTY LINE
TO FM 523
ADDITIONAL DETAILS

NOT A BIDDING DOCUMENT

LEGEND

SCALE: 1" = 1000' | 1" = 500'

TEXAS DEPARTMENT OF TRANSPORTATION

HDR ENGINEERING INC.
800 W. LOOP 410, SUITE 200
SAN ANTONIO, TX 78216

Texas Engineering Registration

SECTION 15 = BRAZORIA COUNTY
STATE HIGHWAY 36
PROPOSED ALTERNATE
STA. 720+00 TO STA. 835+00

SHEET 2 OF 2