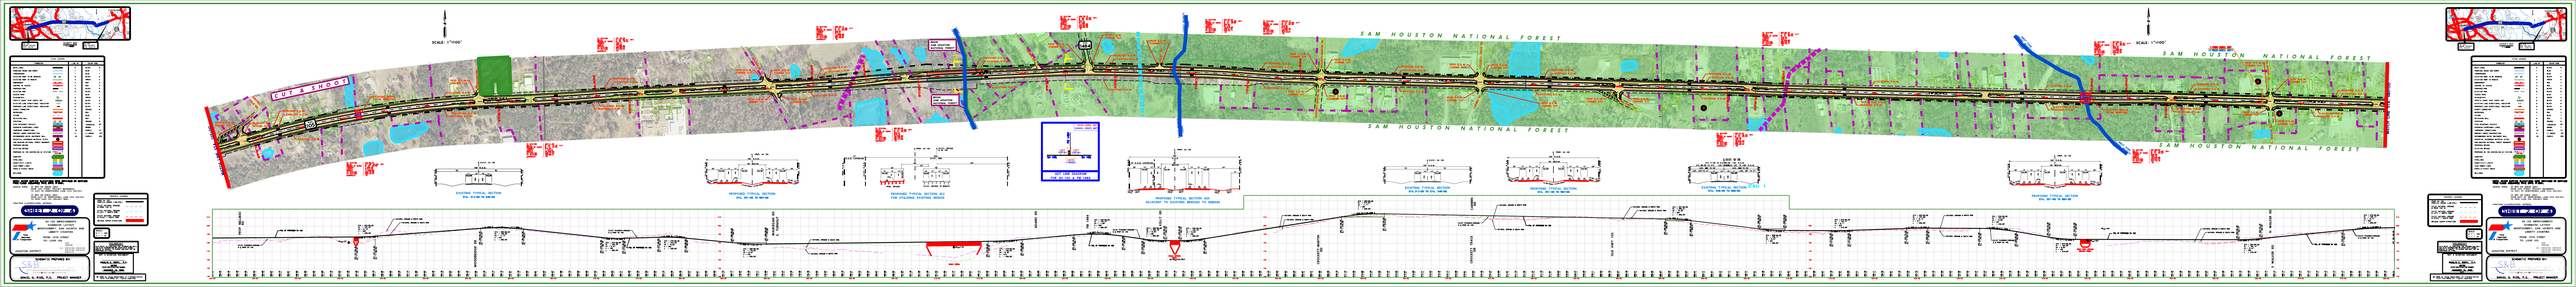
SAM HOUSTON NATIONAL FOREST
CUT & SHOOT
SCALE: 1"=100'
EXISTING TYPICAL SECTION
PROPOSED TYPICAL SECTION
PROPOSED TYPICAL SECTION FOR UTILIZING EXISTING BRIDGE
PROPOSED TYPICAL SECTION AND ALIGNMENT TO EXISTING BRIDGE TO REMAIN
EXISTING TYPICAL SECTION "A"
PROPOSED TYPICAL SECTION
EXISTING TYPICAL SECTION "B"
PROPOSED TYPICAL SECTION
SCALE: 1"=100'
SAM HOUSTON NATIONAL FOREST
SAM HOUSTON NATIONAL FOREST
SAM HOUSTON NATIONAL FOREST
SAM HOUSTON NATIONAL FOREST
SCHEMATIC PREPARED BY:
DAVID G. HUBA, P.E., PROJECT MANAGER
SCHEMATIC PREPARED BY:
DAVID G. HUBA, P.E., PROJECT MANAGER

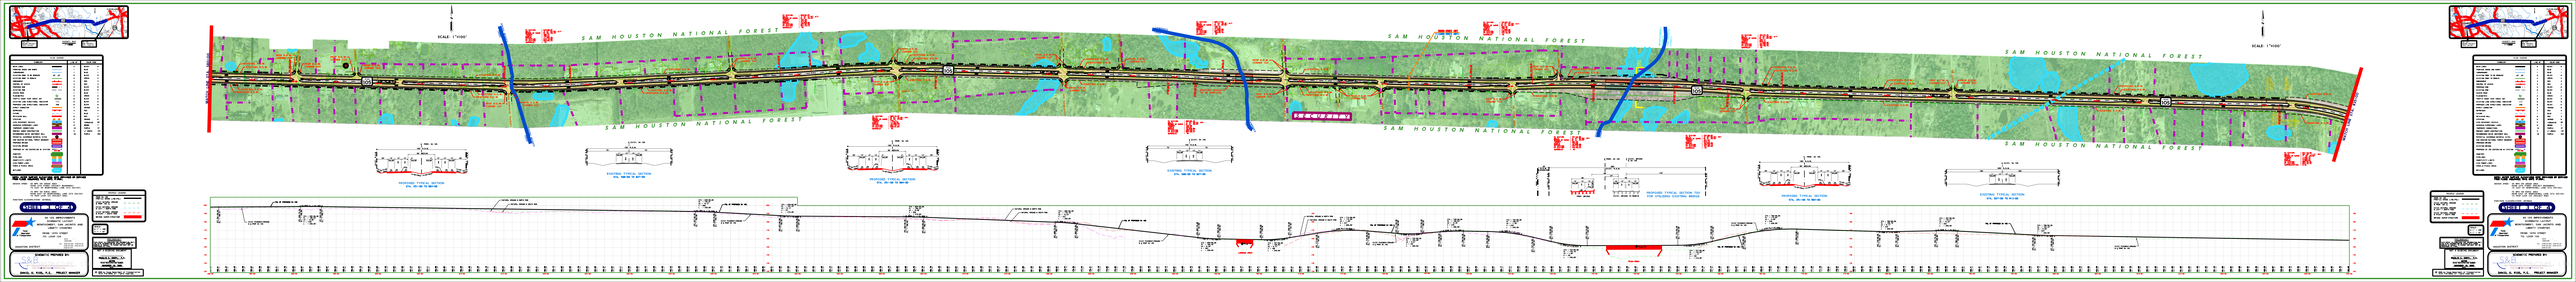
SAM HOUSTON NATIONAL FOREST
SCALE: 1"=100'
PROPOSED TYPICAL SECTION
EXISTING TYPICAL SECTION
PROPOSED TYPICAL SECTION TIE FOR UTILIZING EXISTING BRIDGE
SCHEMATIC PREPARED BY:
DANIEL D. PARK, P.E., PROJECT MANAGER