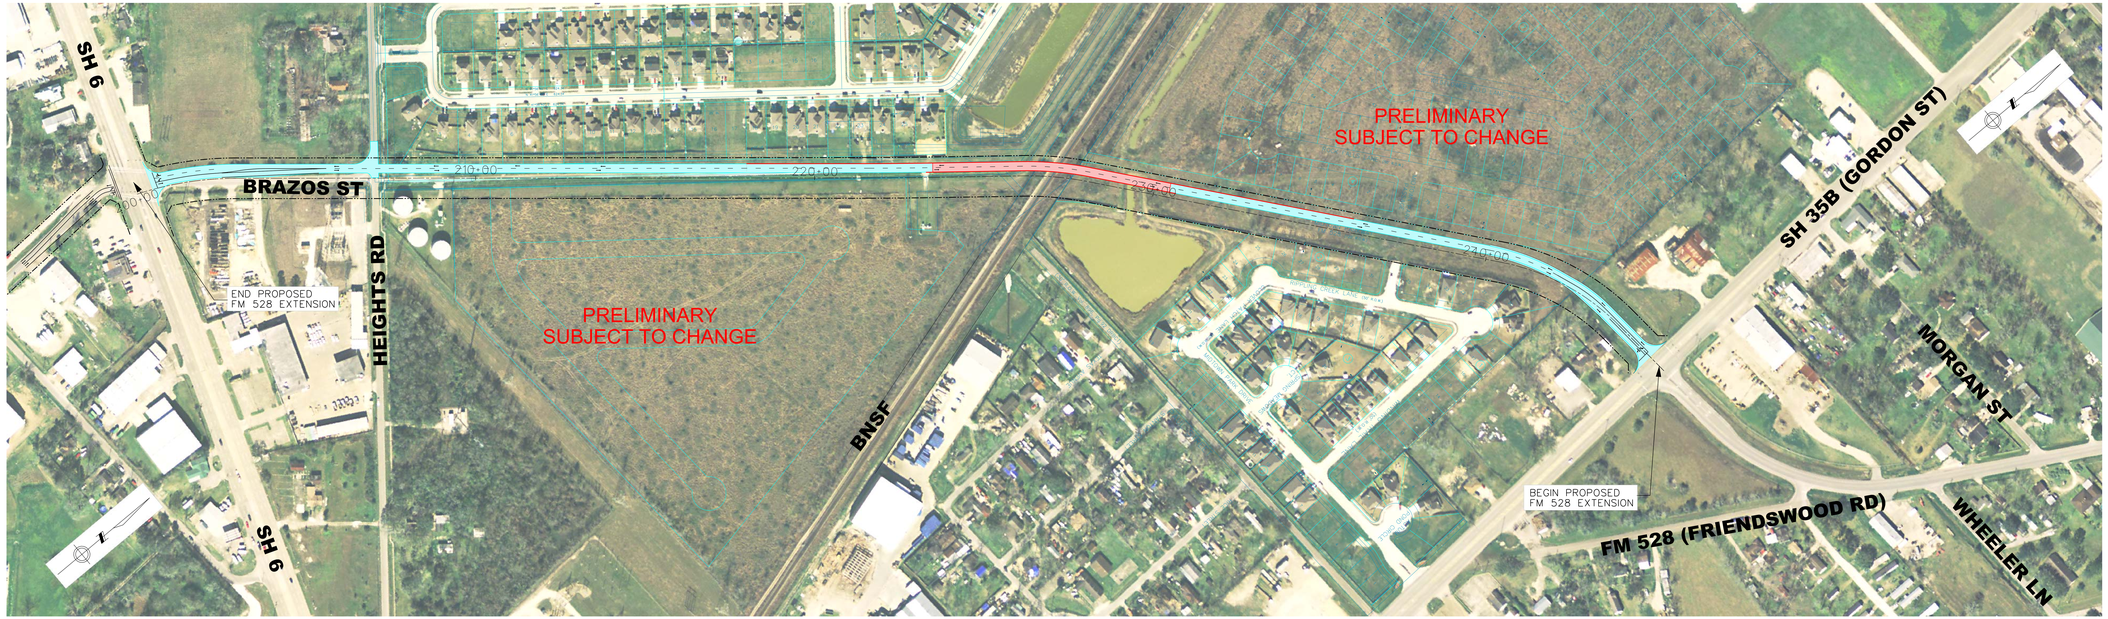

VICINITY MAP
N.T.S.

LEGEND

- PROPOSED ROADWAY
- PROPOSED BRIDGE
- PROPOSED ℄ FM528
- PROPOSED ROW
- EXISTING PROPERTY LINES
- RETAINING WALL

0 100 200 300
HORIZONTAL 1" = 100'
VERTICAL 1" = 10'

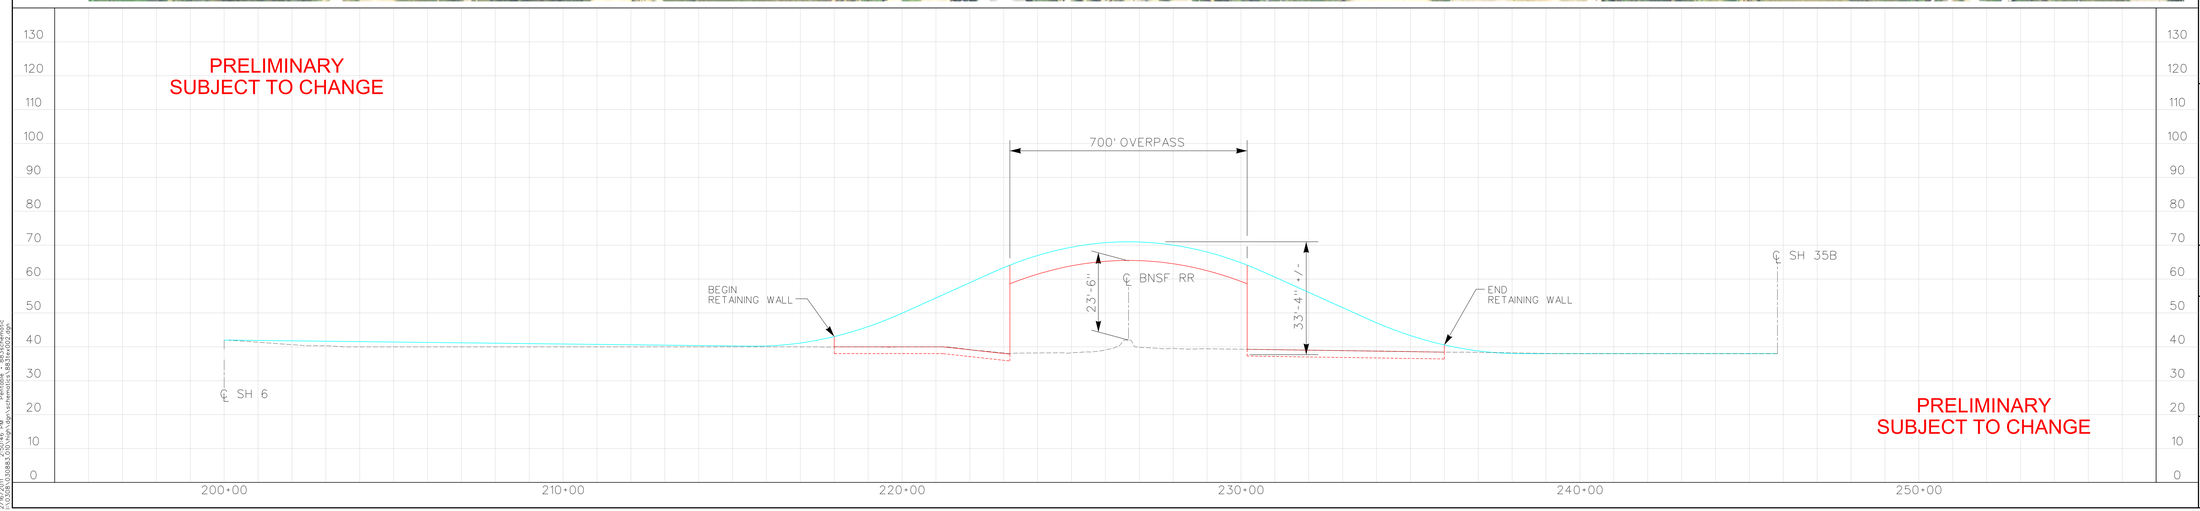

FOR INTERIM REVIEW ONLY
NOT INTENDED FOR CONSTRUCTION
BIDDING OR PERMIT PURPOSES

MICHAEL D. KECK, P.E.
SERIAL NUMBER 93055
DATED: 2/16/2011

DESIGN SPEED = 45 MPH

FM 528
ROUTE & DESIGN STUDY
CITY OF ALVIN, TEXAS

PROPOSED FM 528 DIAGRAMMATIC LAYOUT

JACOBS
Jacobs Engineering Group Inc
TX FIRM NO. F-2966
5995 Rogerdale Road
Houston, TX 77072
(832)351-7230
www.jacobs.com

2/16/2011 2:50:46 PM Pentable = 885schemic
J:\CORRIDORS\885\Design\schematics\885SH6FM528.dgn