HORIZONTAL MAPPING
US 59

LEGEND

COLOR FILL LEGEND

SCALE

DESIGN CRITERIA

VICINITY MAP

SHEET 1 CURVE DATA

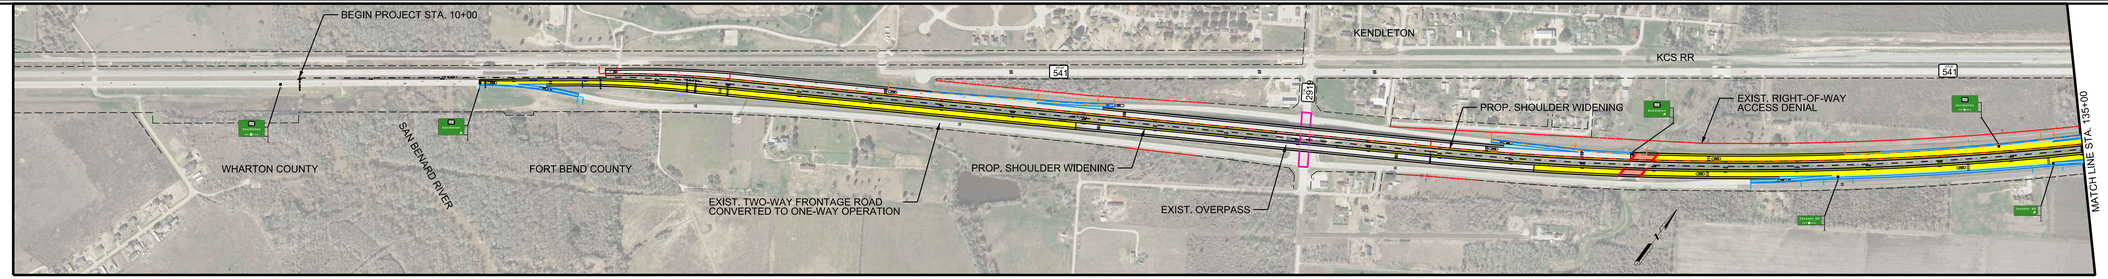

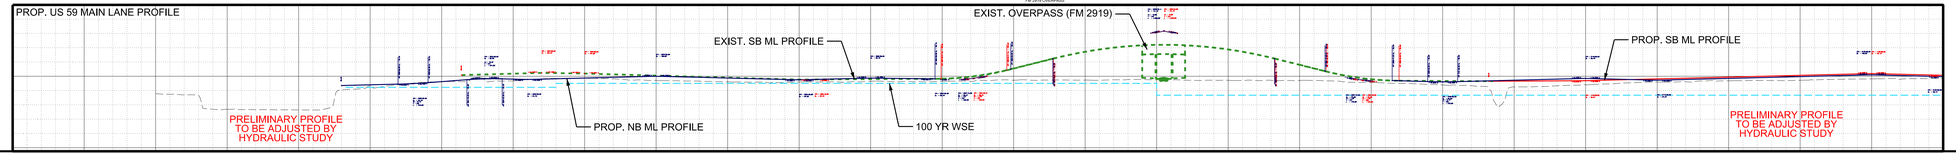

PROPOSED US 59 FREEWAY
TEXAS DEPARTMENT OF TRANSPORTATION