HOUSTON DISTRICT
PROJECT DEVELOPMENT

US 90A/SH 36 PUBLIC HEARING

PRELIMINARY
SUBJECT TO CHANGE

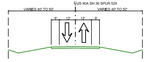

EXISTING TYPICAL SECTION
US 90A SH 36 SPUR 529

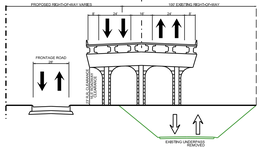

PROPOSED TYPICAL SECTION - SH 36

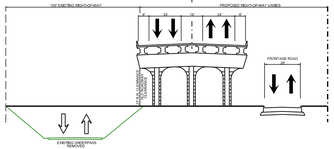

PROPOSED TYPICAL SECTION - US 90A

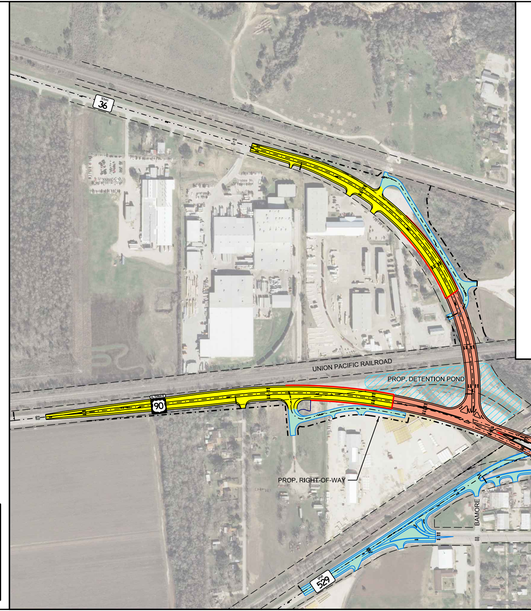

INITIAL PHASE - ONE WAY PAIR

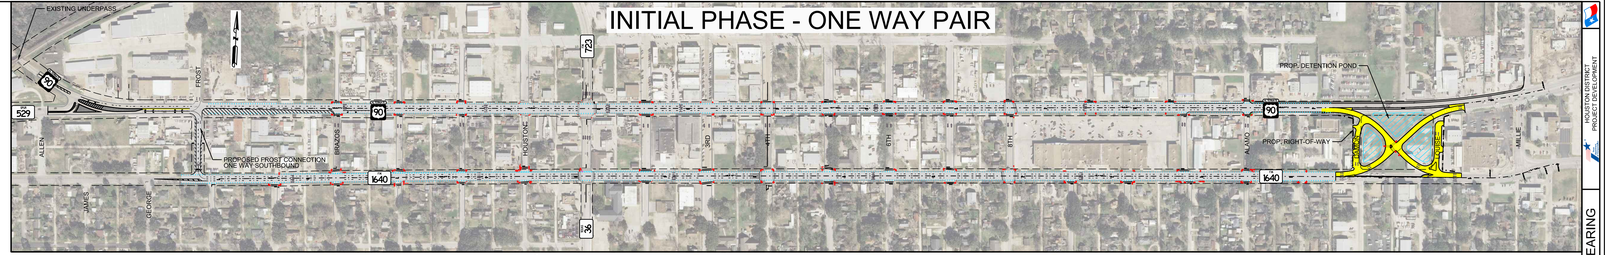

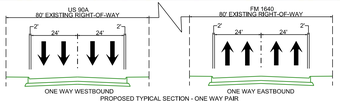

PROPOSED TYPICAL SECTION - ONE WAY PAIR

PROJECTED YEAR 2024 TRAFFIC VOLUMES

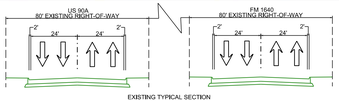

EXISTING TYPICAL SECTION

ULTIMATE PHASE

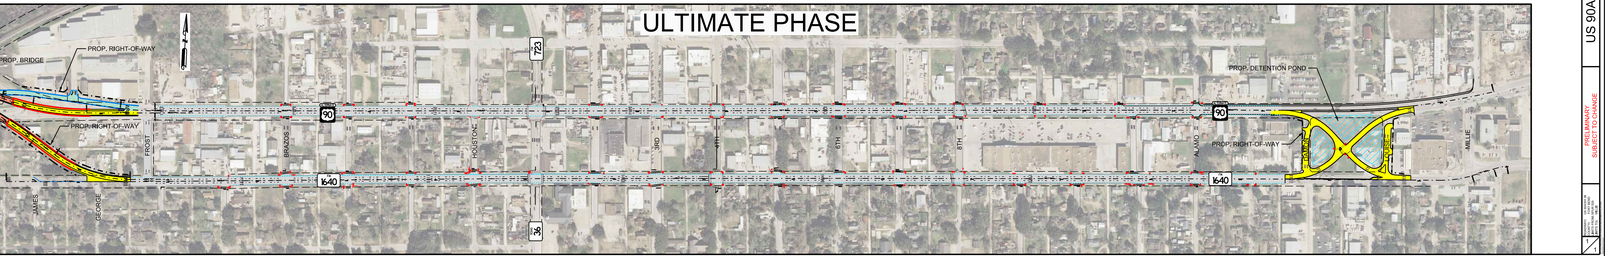

DESIGNATION AHEAD
US 90A/SH 36
COUNTY: FORT BEND
LIMITS FROM: SPUR 529
TO: SH 36
CSJ: 0080-04-XXX
DIST #: 12
DATE:
SHEET #:

SHEET INDEX

LEGEND


COLOR/FILL LEGEND
NEW LANE
EXISTING PAVEMENT CONDITION
FRONTAGE ROADS
BRIDGE

SCALE
0" 30" 60" 90"

